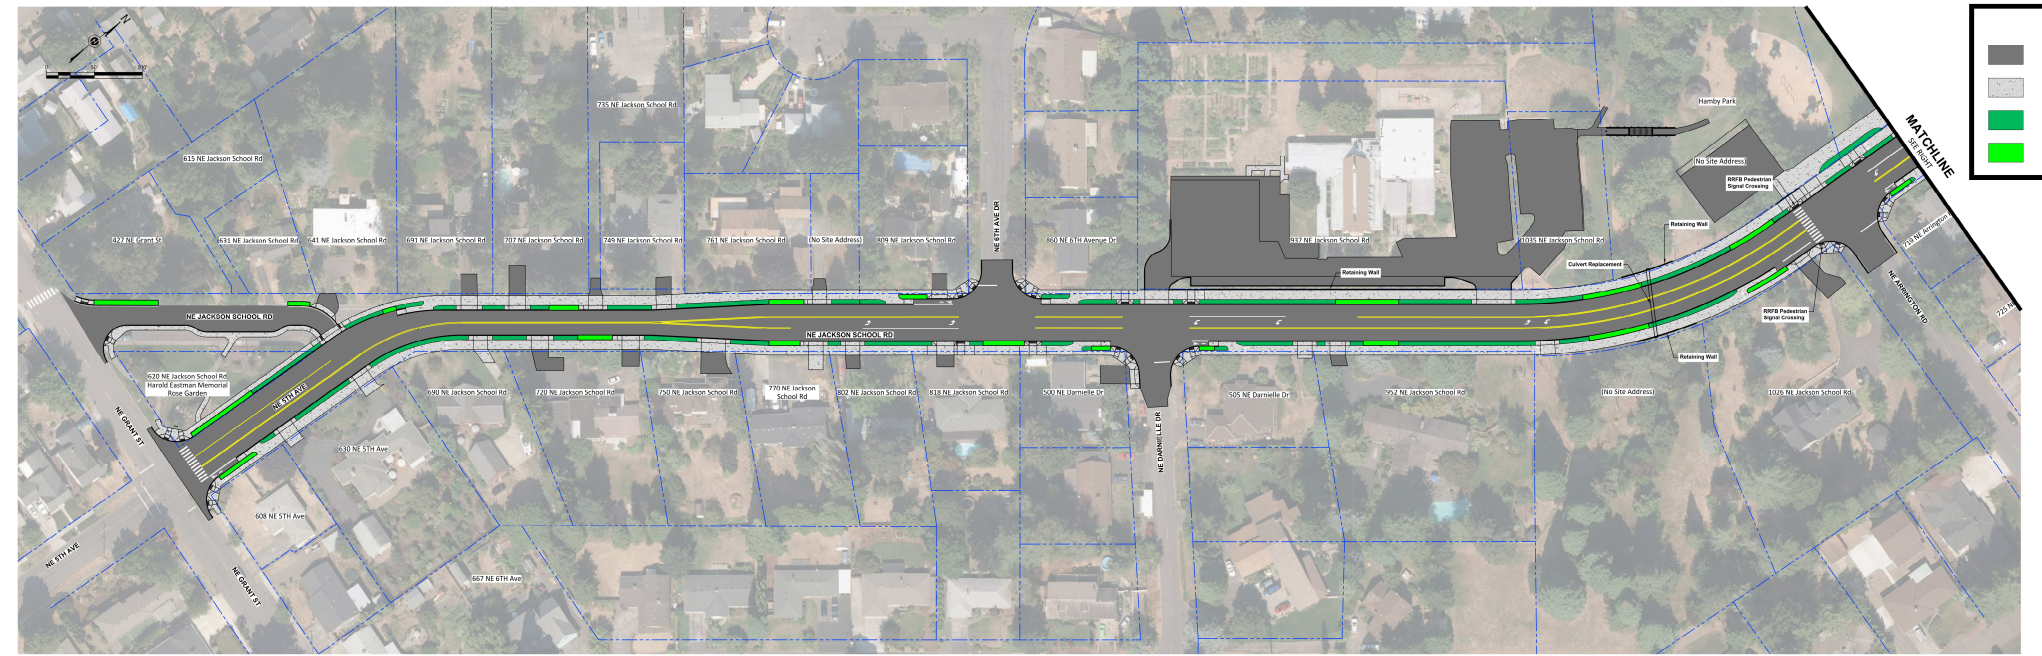

LEGEND
New Asphalt Pavement
New Concrete
New Landscape Strip
New LIDA Planter

NE JACKSON SCHOOL ROAD - DESIGN STRIP MAP
Hillsboro, Oregon
FEBRUARY 2020

Harper Houf Peterson Righellis Inc.
ENGINEERS • PLANNERS
LANDSCAPE ARCHITECTS • SURVEYORS

Hillsboro OREGON