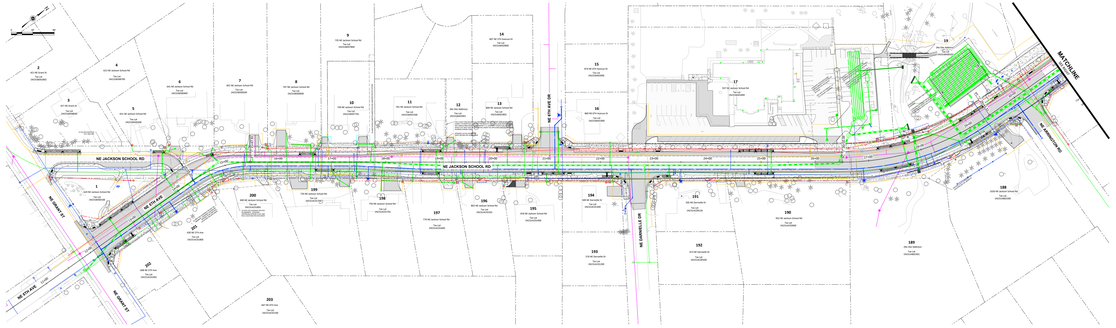

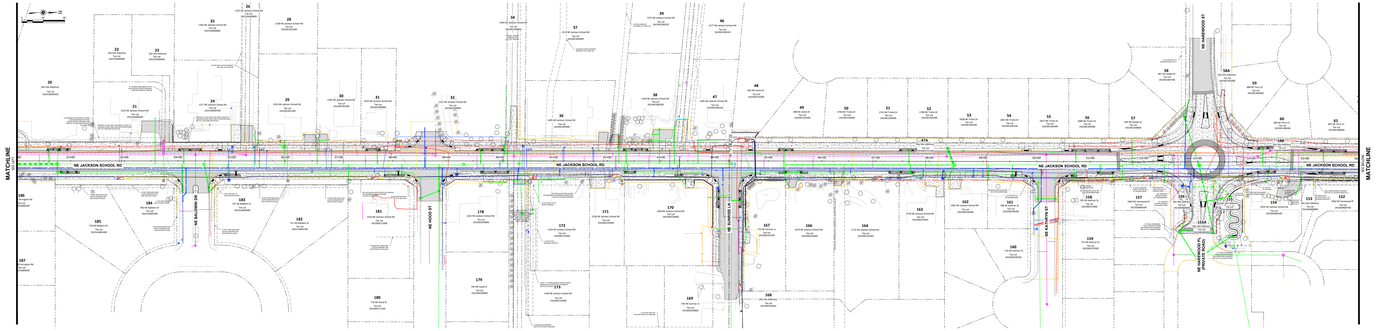

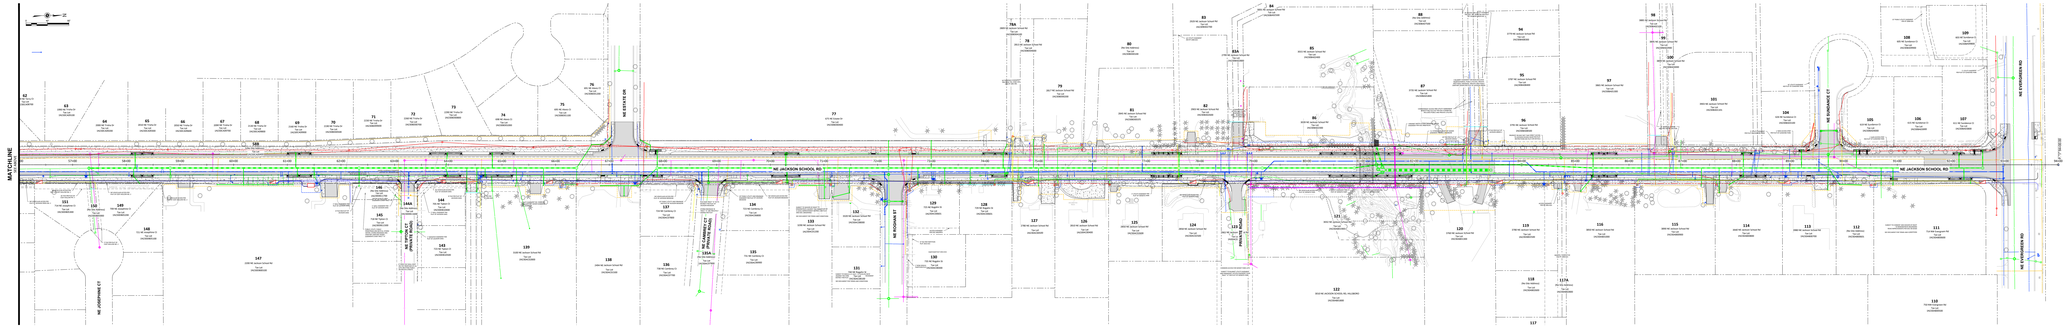

NE JACKSON SCHOOL ROAD - DESIGN MAP
Hillsboro, Oregon
DECEMBER 2019

Harper Houf Peterson Righellis Inc.
ENGINEERS · SURVEYORS · PLANNERS

Hillsboro OREGON

LEGEND

- Proposed ROW
- Proposed TLE
- Proposed TCAE
- 100 Y 1 FEMA 2 FEB
- Existing ROW
- Existing PUE
- Curvature Changes
- Existing Frontier Underground
- Existing Frontier Overhead
- Existing Storm
- Existing Water
- Existing Sanitary
- Existing Gas
- Proposed Sanitary
- Proposed Storm
- Proposed Water
- Proposed Joint Trench

NE JACKSON SCHOOL ROAD - DESIGN MAP
Hillsboro, Oregon
DECEMBER 2019

Harper Houf Peterson Righellis Inc.
ENGINEERS · SURVEYORS · PLANNERS

Hillsboro OREGON